HAKONE WELL SITE MAP

(W) PROPOSED NEW WELL SITE

(E) EXISTING ELECTRICAL SOURCE

(F) PROPOSED WELL OUTLET INTO FILTRATION POND

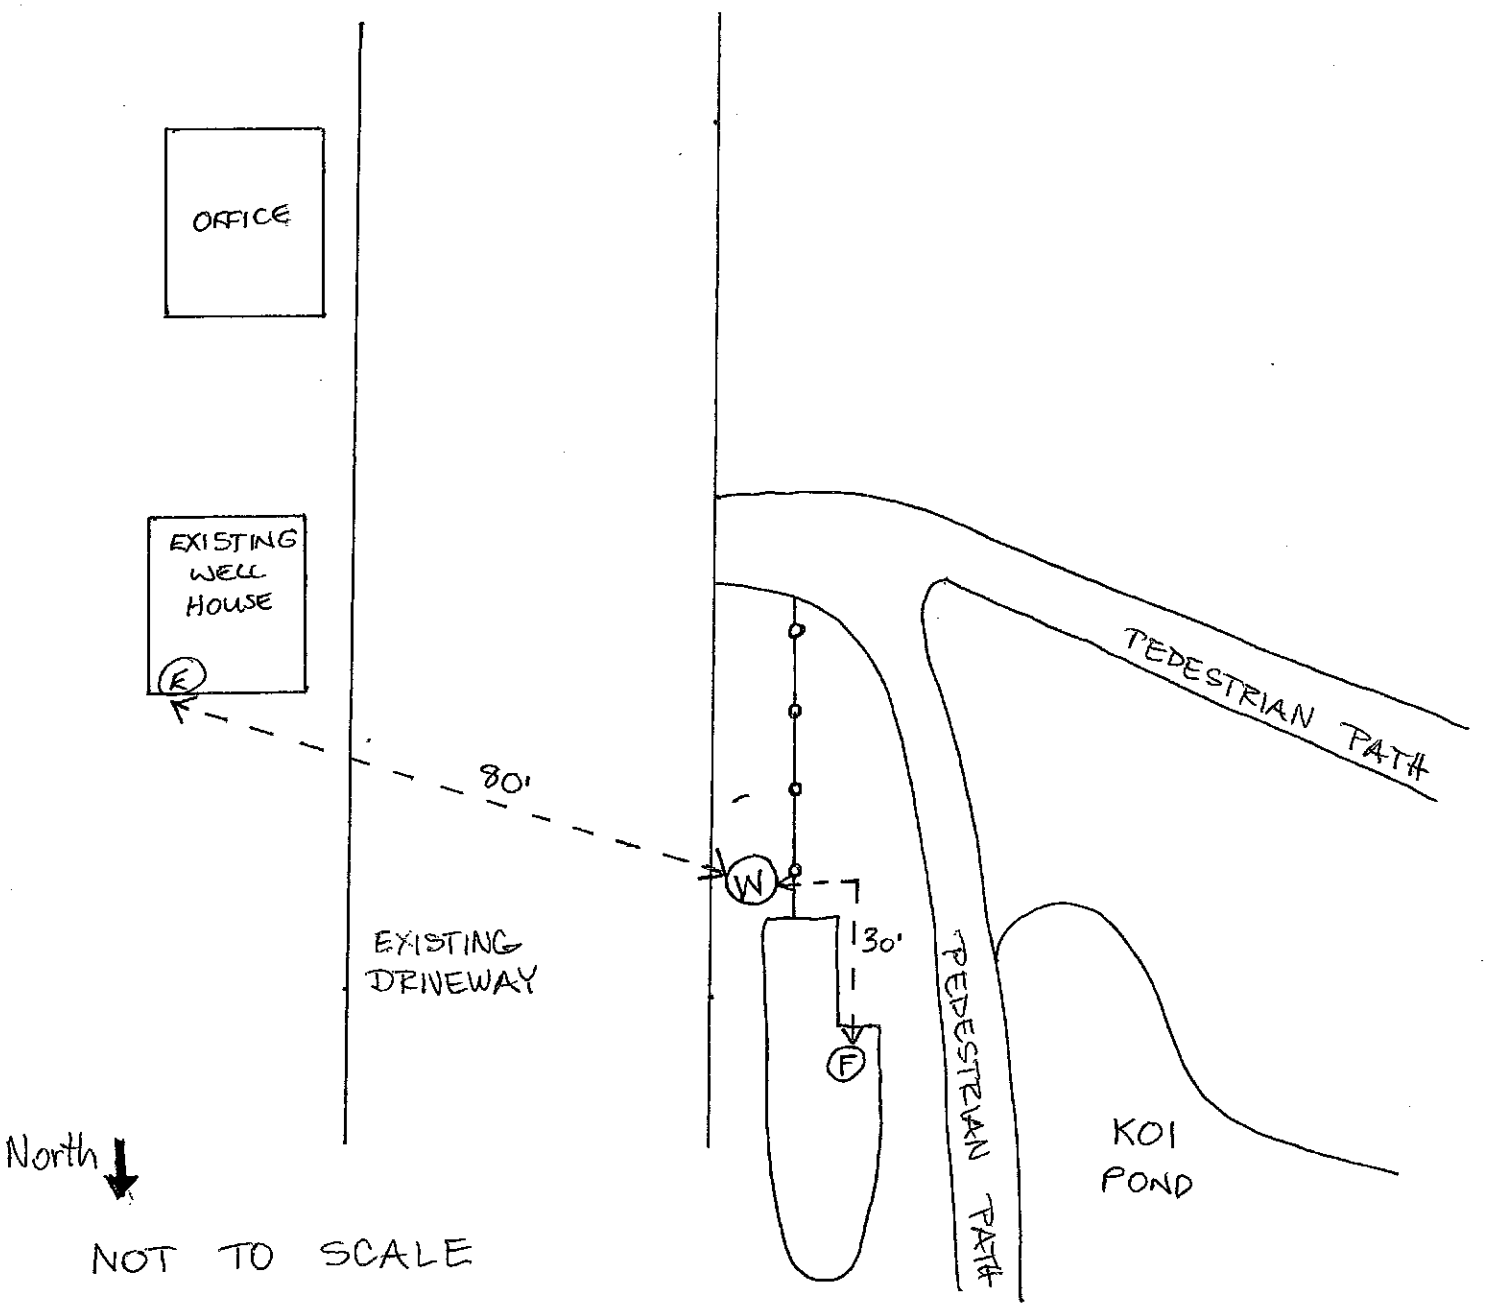

NOT TO SCALE