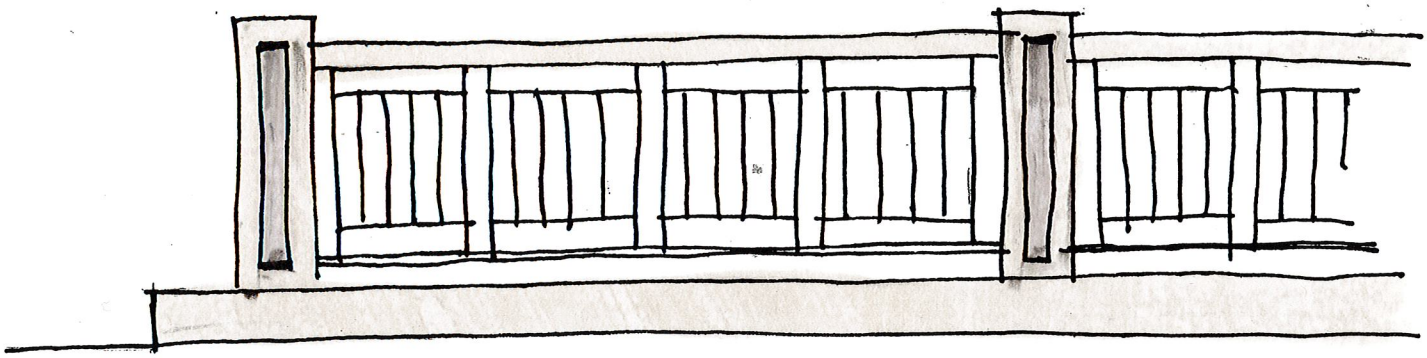

1 **DECORATIVE IRON**

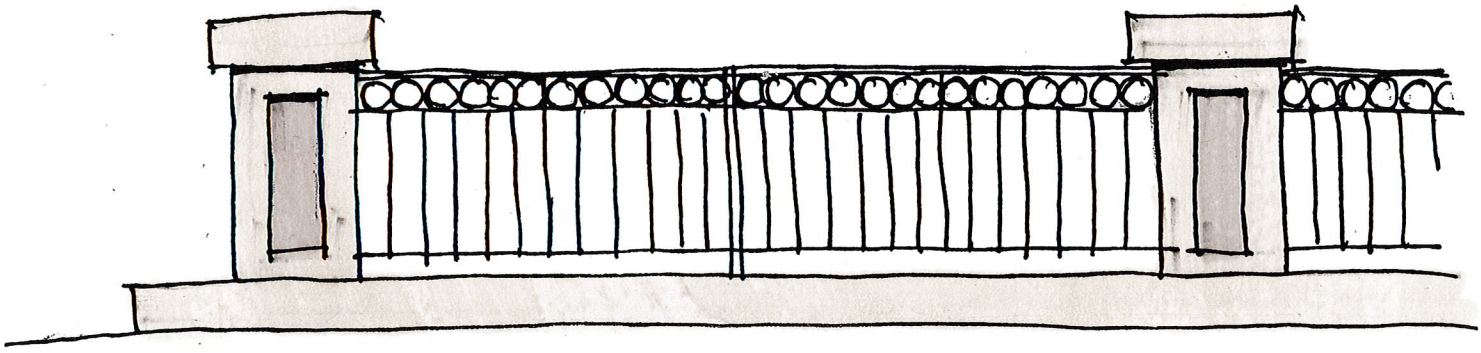

2 **DECORATIVE IRON**

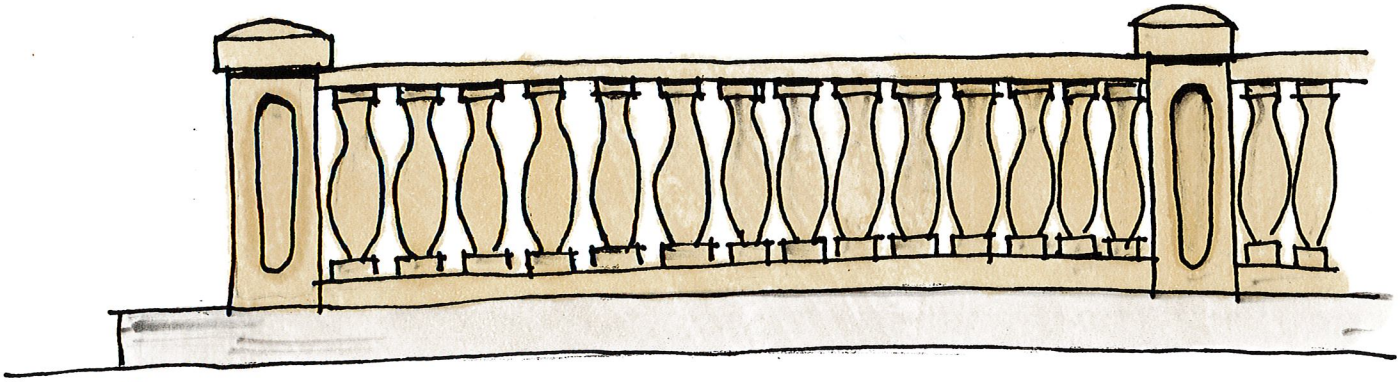

3 **PRECAST BALUSTRADE**

QUITO BRIDGE RAILING OPTIONS

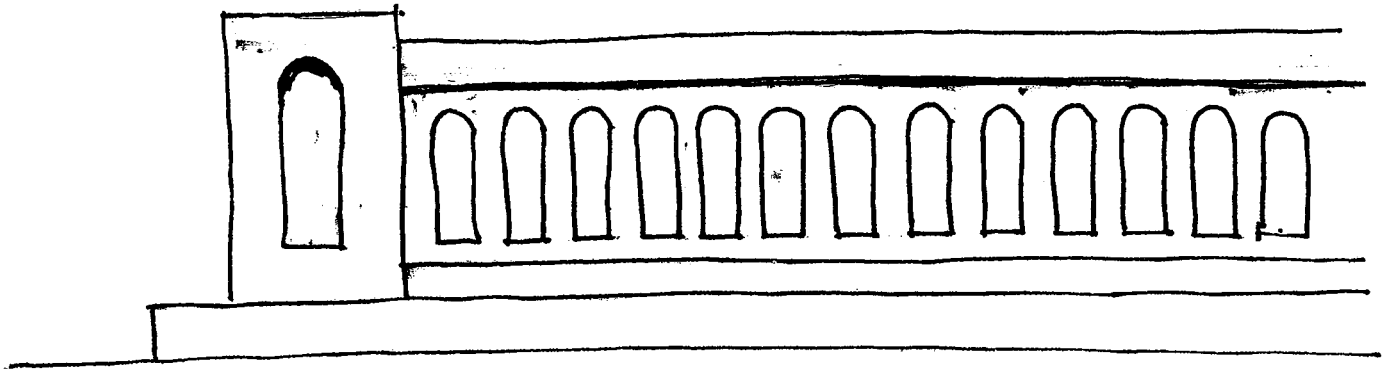

4 POURED CONCRETE

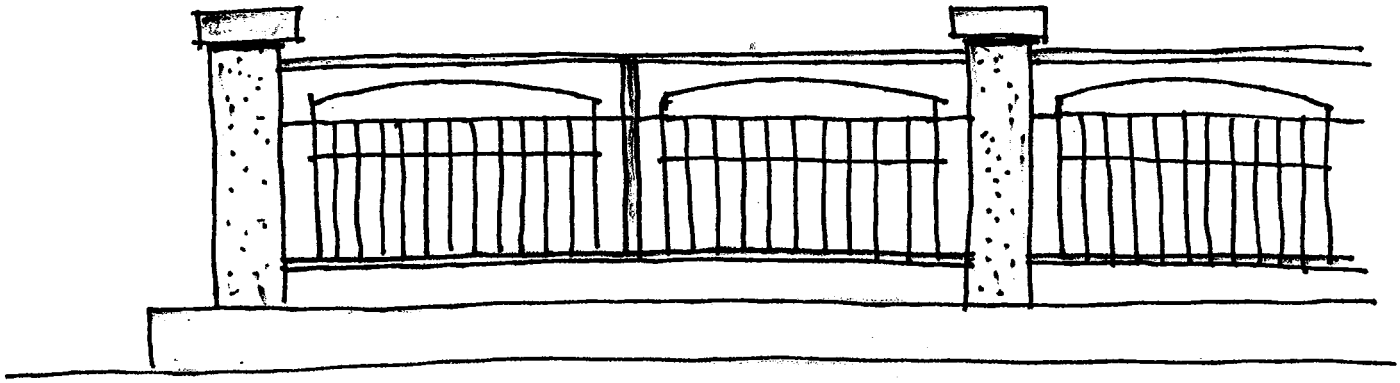

5 DECORATIVE IRON

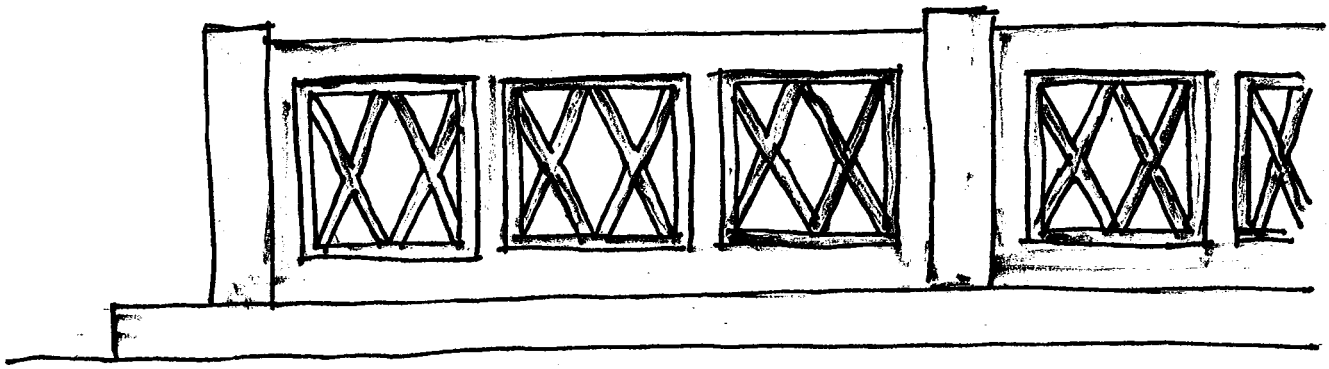

6 POURED AND PRECAST CONCRETE

QUITO BRIDGE RAILING OPTIONS

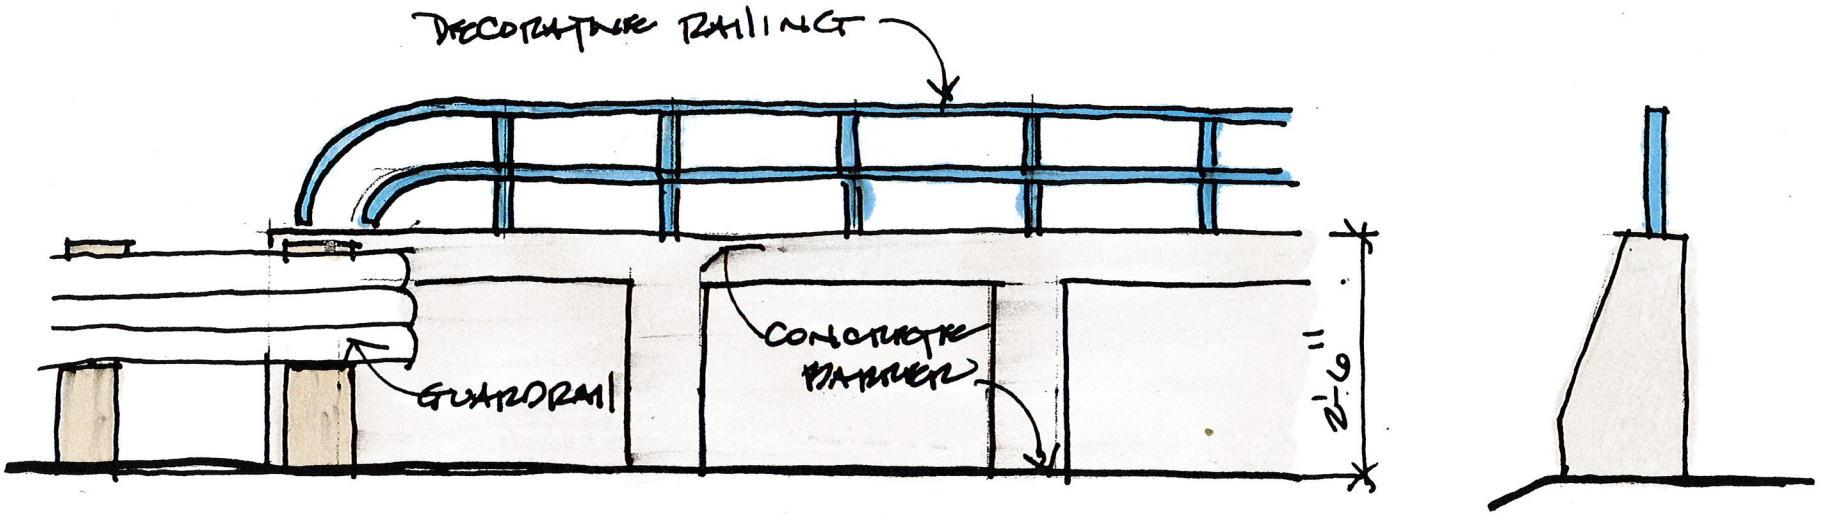

PARTIAL ELEVATION

SECTION

QUITO BRIDGE RAILING OPTION

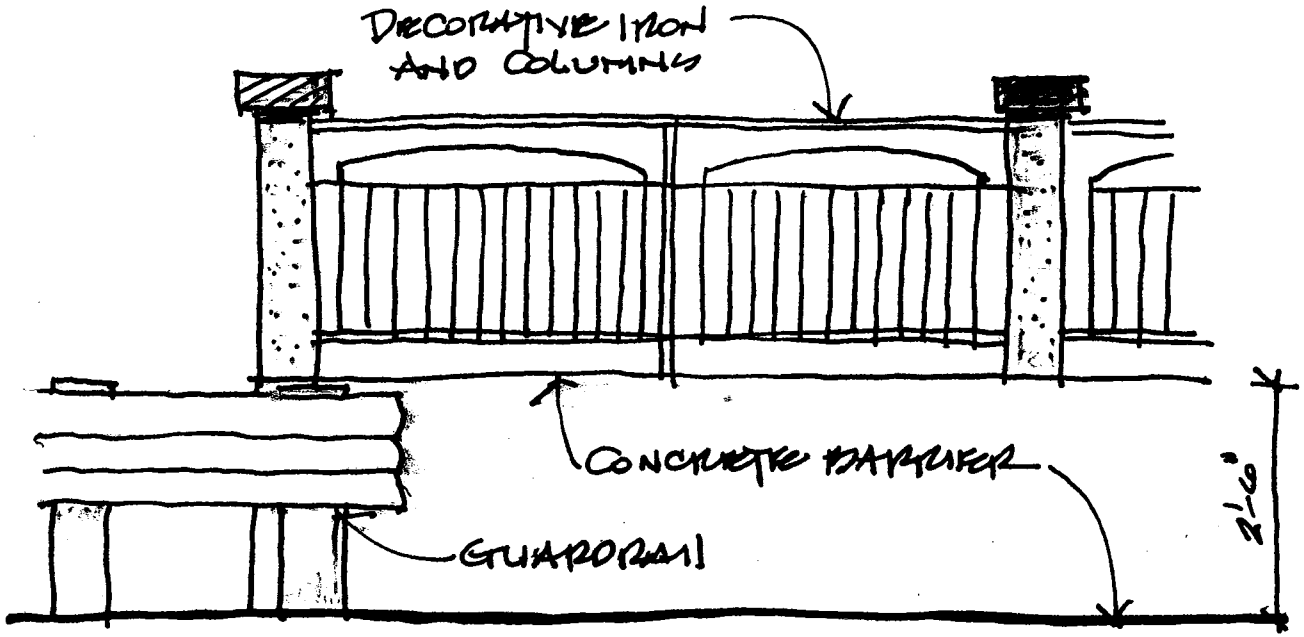

PARTIAL ELEVATION

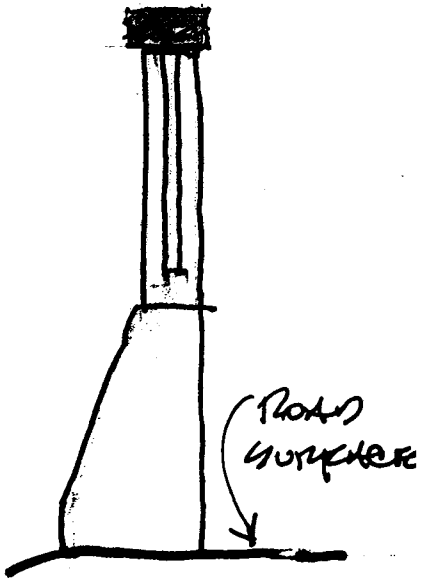

SECTION

QUITO BRIDGE RAILING OPTION

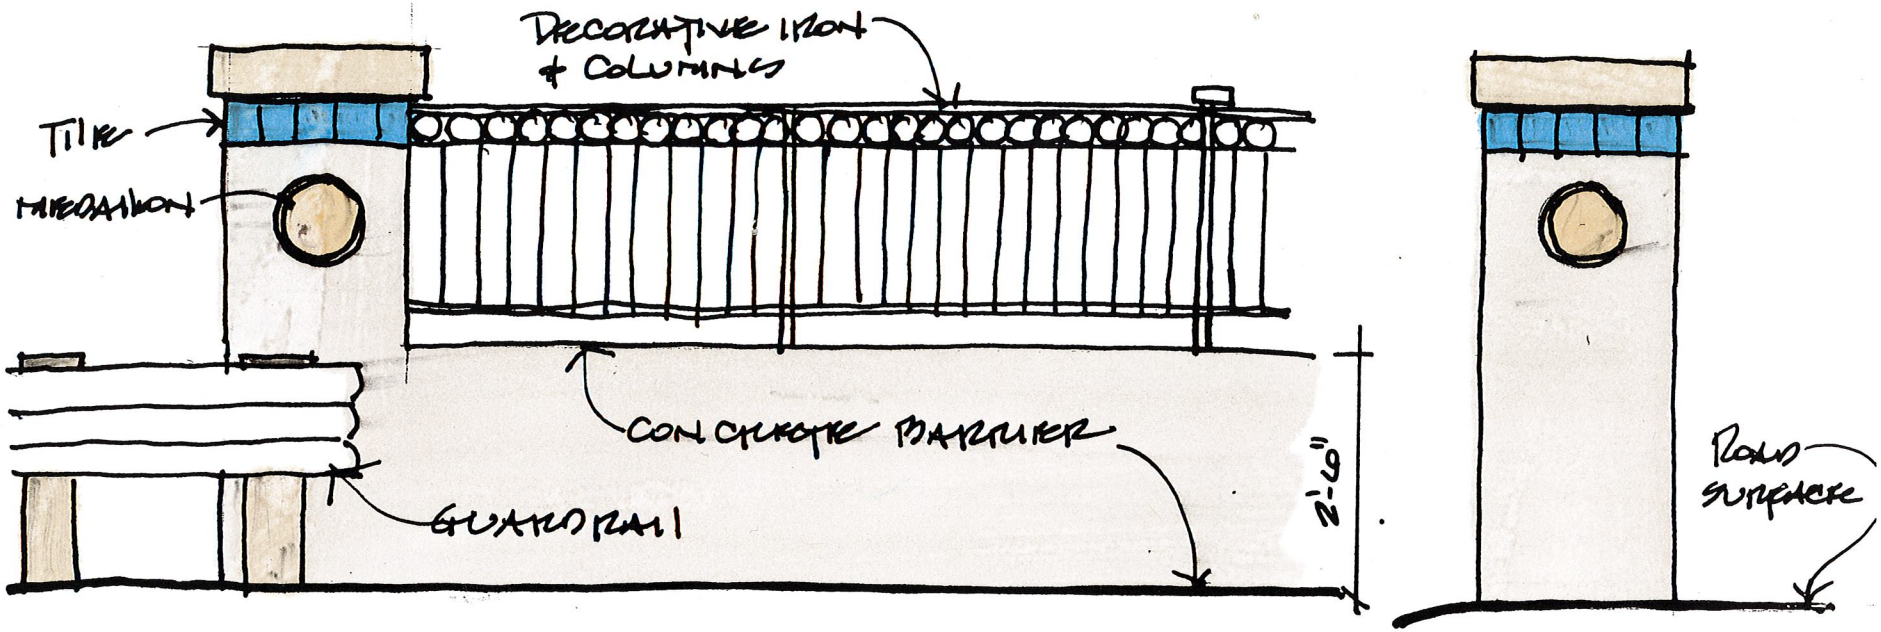

PARTIAL ELEVATION

SECTION

QUITO BRIDGE RAILING OPTION