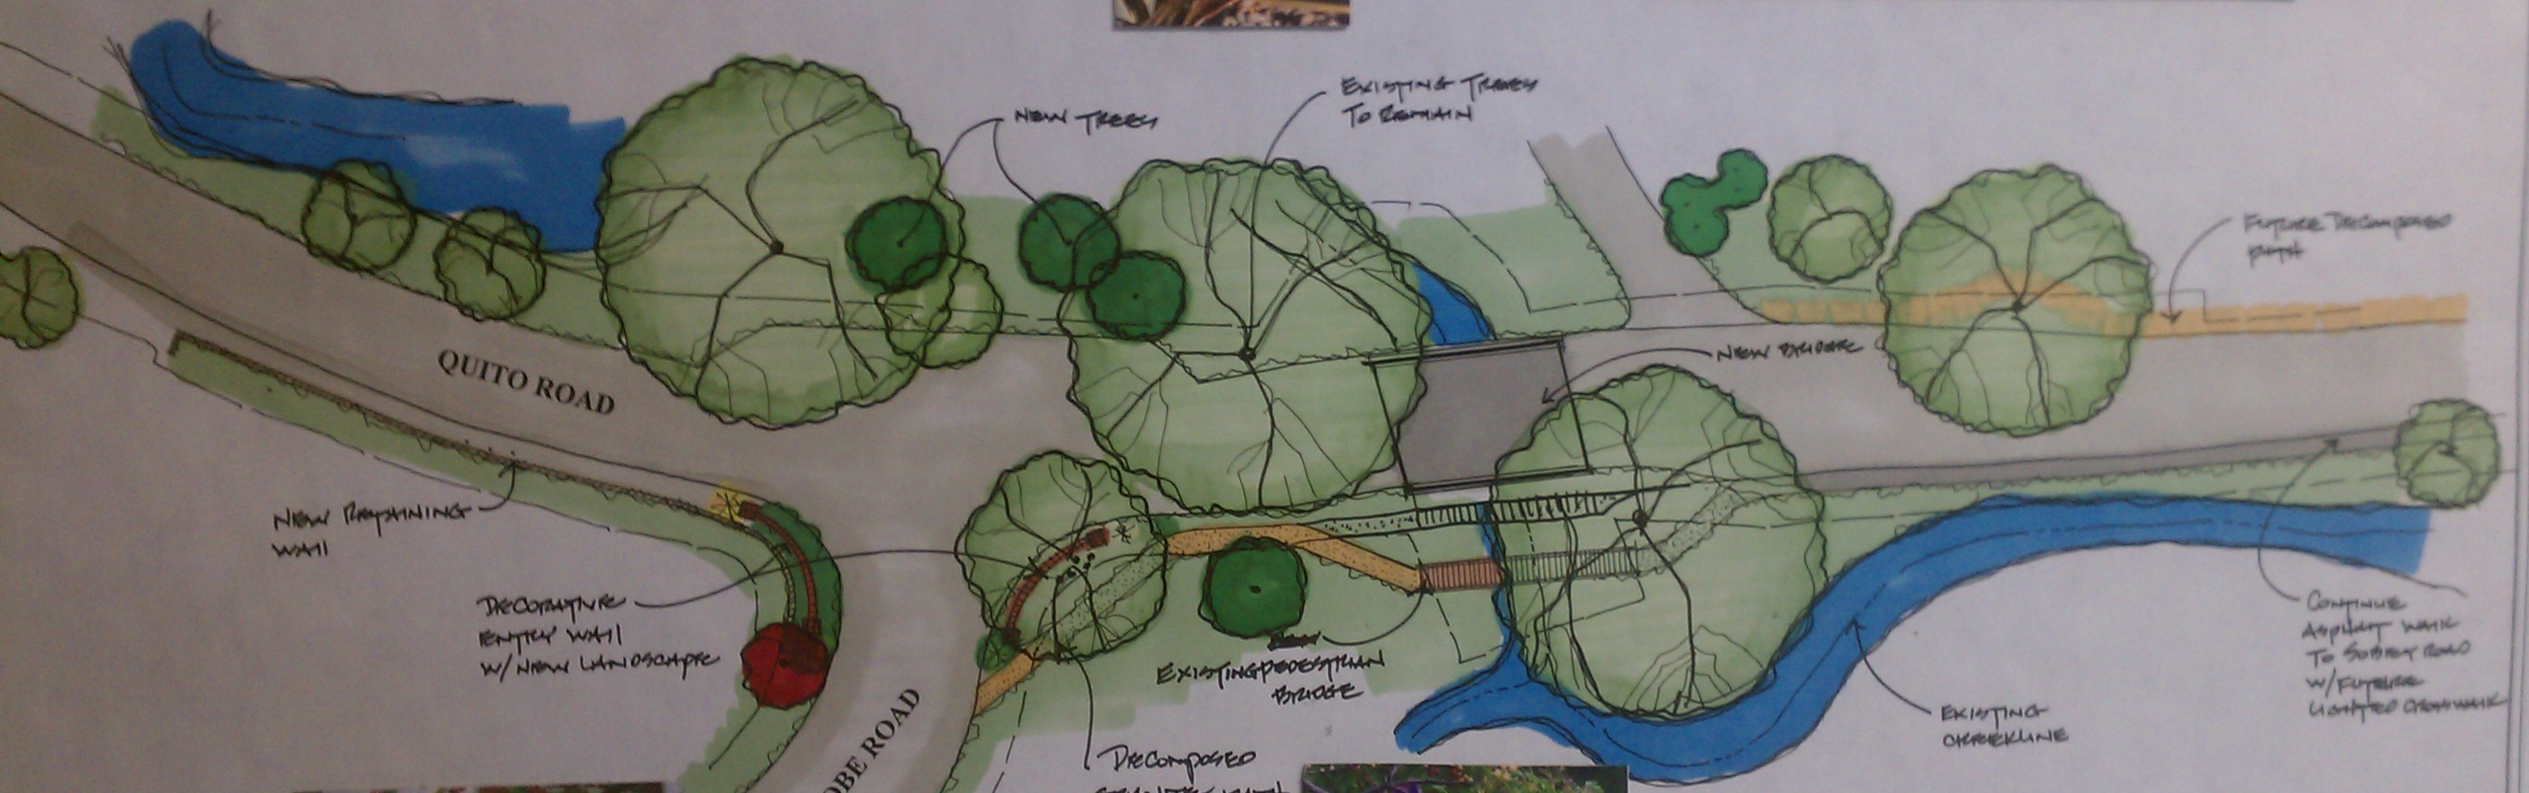
NEW TREES
EXISTING TREES TO REMAIN
FUTURE DECOMPOSED GRANITE PATH
NEW BRIDGE
QUITO ROAD
NEW RETAINING WALL
DECORATIVE ENTRY WALL W/ NEW LANDSCAPE
OLD ADOBE ROAD
EXISTING PEDESTRIAN BRIDGE
DECOMPOSED GRANITE PATH
EXISTING CREEKLINE
CONTINUE ASPHALT WALK TO SUBURY ROAD W/ FUTURE LIGHTED CROSSWALK