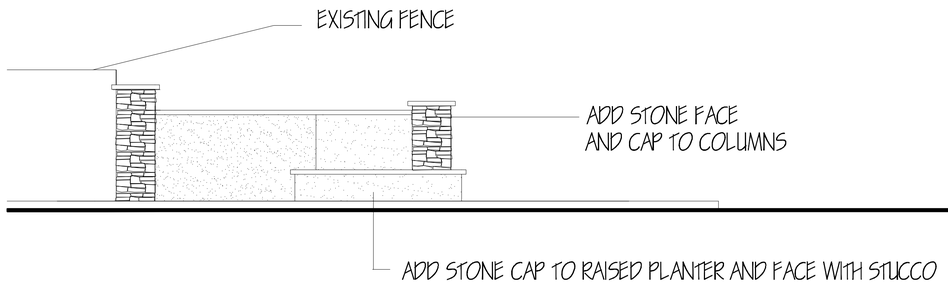

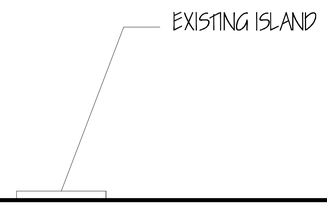

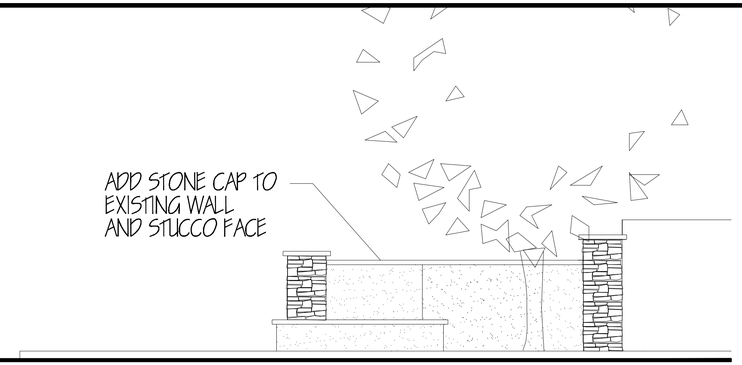

ENTRY ELEVATION @ COVINA

1/4" = 1'-0"

ENTRY SIGN FONT

1/4" = 1'-0"

PLANT LEGEND

	Tulbaghia violecea @ 24" oc	1 gallon
	Nepeta fassinii/ Catmint @ 30" oc	1 gallon
	Achillea Moonshine/ Yarrow @ 30" oc	1 gallon
A	Phormium Apricot Queen/ Flax	5 gallon
B	Salvia Bee's Bliss/ Sage	5 gallon
C	Pennesetum Hamelyn/ Orn. Grass	5 gallon
D	Phormium Red Chief/ Dwarf Flax	5 gallon
T-1	Pyrus calleryanna Chanticleer/ Ornamental Pear	24" box
T-2	Lagestroemia Tuskorora multi/ Crape Mrytle	24" box
T-3	Laurus nobilis Saratoga/ Sweet Bay	24" box
	Sonoma fieldstone boulders 18" size + / -	

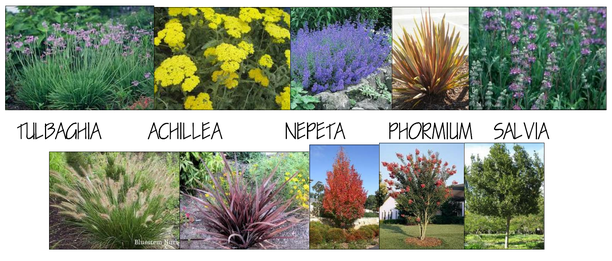

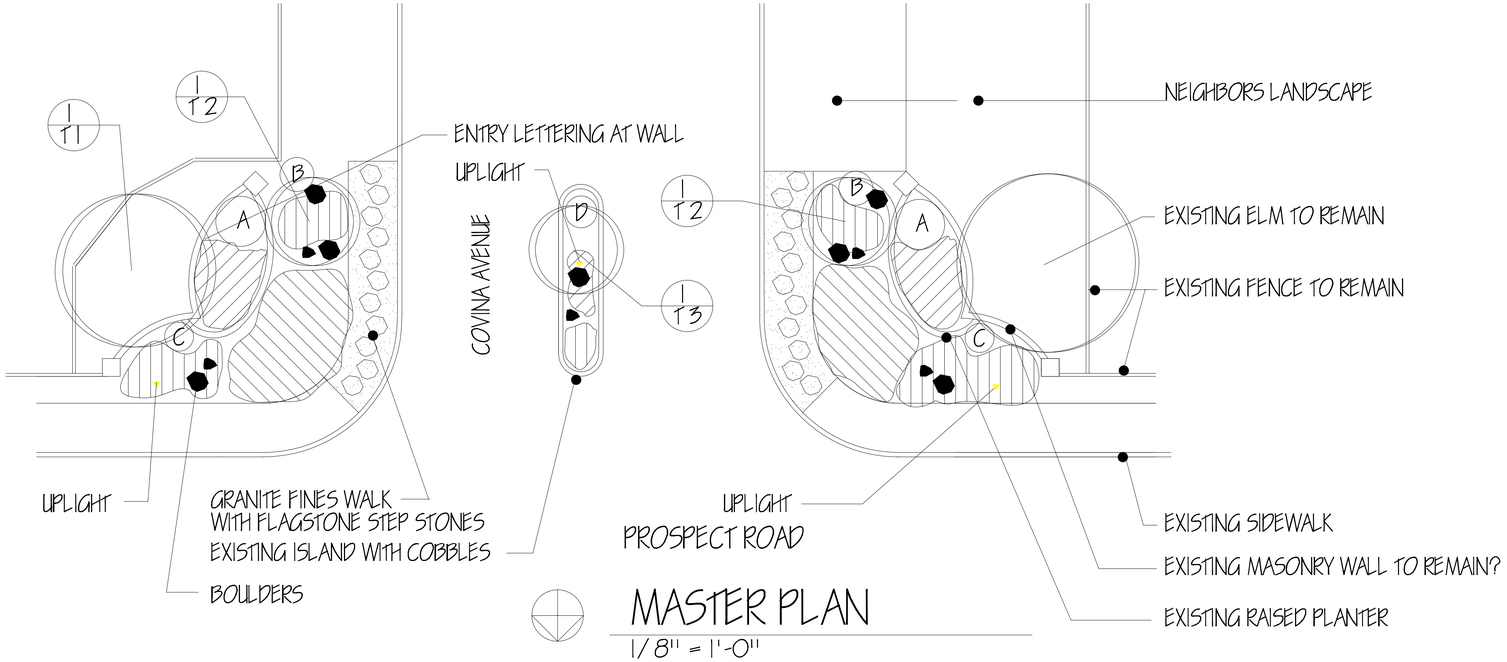

MASTER PLAN

1/8" = 1'-0"

W. Jeffrey Heid
Landscape Architect
C-2235

6179 Oneida Drive
San Jose, California 95123

tel 408 691-5207
fax 408 226-6085
email wjheidasla@comcast.net

OWNERSHIP AND USE OF DRAWINGS

All drawings, specifications and copies thereof furnished by W. Jeffrey Heid Landscape Architect are and shall remain its property. They are to be used only with respect to this Project and are not to be used on any other project. Submission or distribution to meet official regulatory requirements or for other purposes in connection with this Project is not to be construed as publication in derogation of W. Jeffrey Heid Landscape Architect's common law, copyright or other reserved rights.

REVISED 5/1/15
REVISED 5/16/15
REVISED 5/18/15
REVISED 8/17/15
REVISED 11/6/15

COVINA ENTRY
SARATOGA, CA.

for:
COVINA ROAD ENTRY
Prospect Road

MASTER PLAN

date: 3/12/15
scale: NOTED
drawn by: WJH
job no. 21523
sheet
L1
of 1 shts