GATES +ASSOCIATES SARATOGA VILLAGE PEDESTRIAN ENHANCEMENT PROJECT **SARATOGA, CALIFORNIA** **OVERALL CONCEPT PLAN** APRIL 2012

ENTRY GATEWAY
LOW WALL WITH WOOD RAILING
CARPET ROSE PLANTING
EX. VILLAGE SIGNAGE
EX. BRICK PAVING TO REMAIN
FUTURE ART
ACCENT FLOWERING TREES
EX. TREE
EX. ITALIAN STONE PINE
EX. MONUMENT
EX. PINE
EX. OAK
EX. PINE
ACCENT FLOWERING TREES
KIOSK
REMOVABLE BOLLARDS
(2) OPTIONAL ON-STREET PARKING STALLS
REMOVABLE BOLLARDS
EX. STREET TREE TO REMAIN, TYP.
SPECIAL PAVING AT SPUR
EX. ON-STREET PARKING TO REMAIN
0 5' 10' 20'

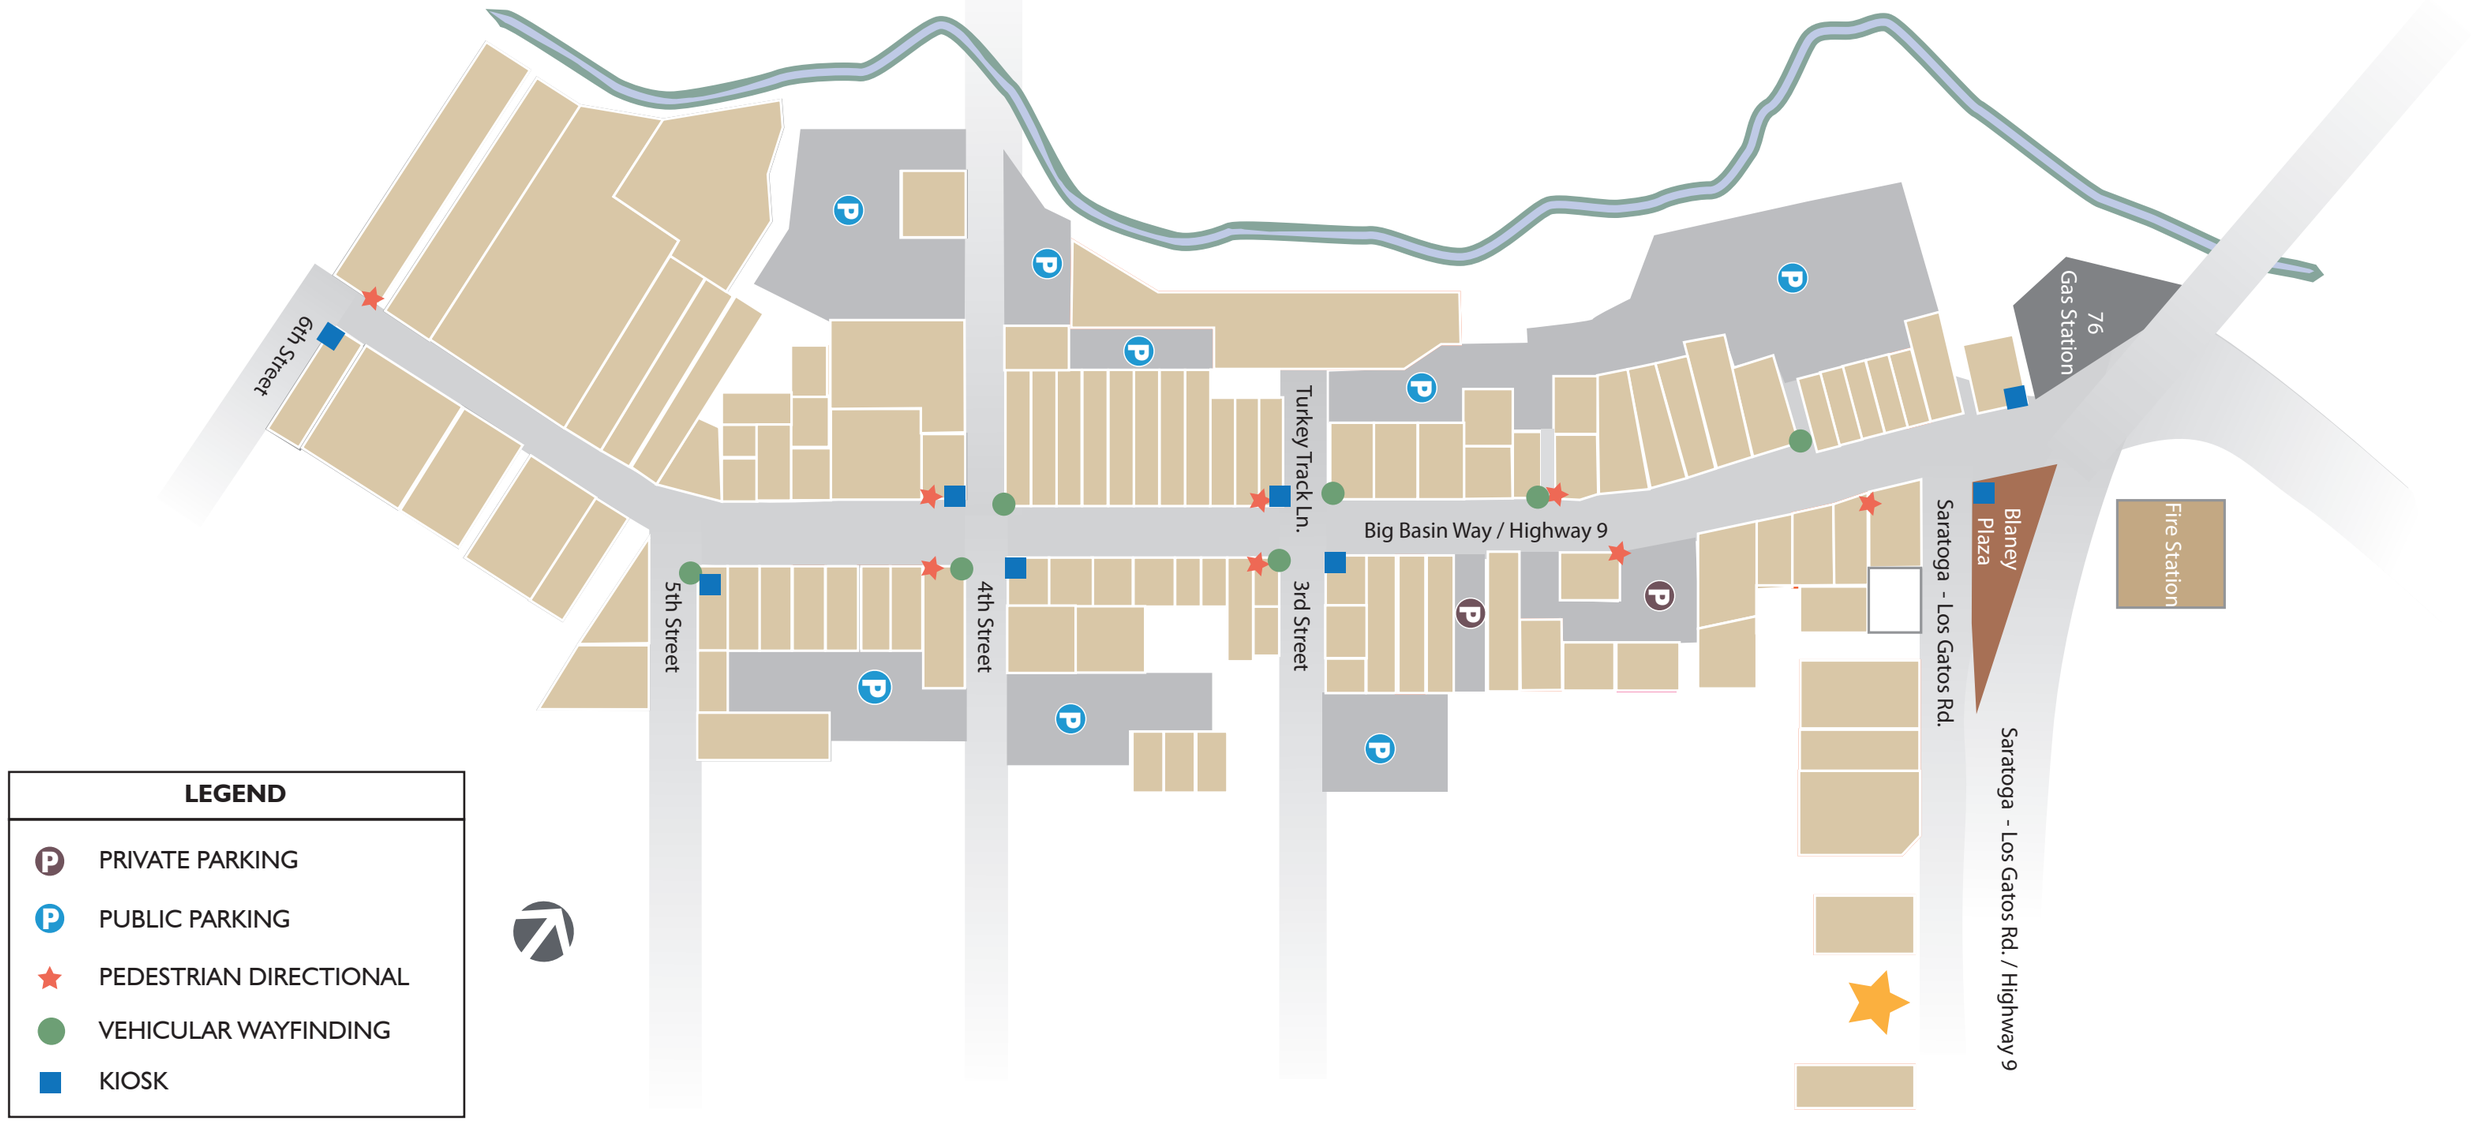
6th Street
Turkey Track Ln.
Big Basin Way / Highway 9
5th Street
4th Street
3rd Street
76
Gas Station
Blaney
Plaza
Saratoga - Los Gatos Rd.
Fire Station
Saratoga - Los Gatos Rd. / Highway 9
LEGEND
PRIVATE PARKING
PUBLIC PARKING
PEDESTRIAN DIRECTIONAL
VEHICULAR WAYFINDING
KIOSK

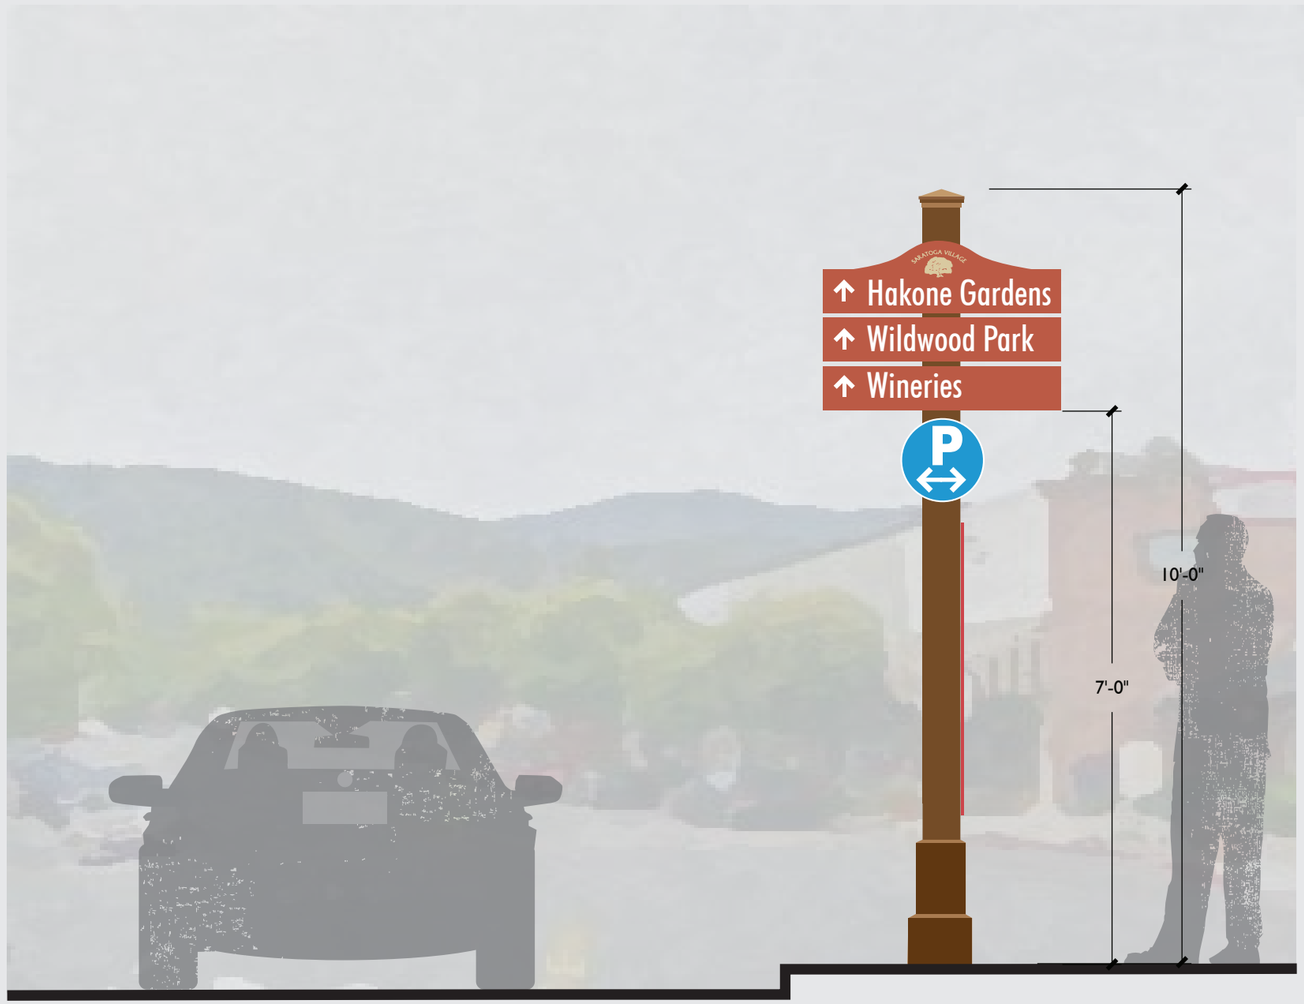

ALTERNATE 2 - PARKING CIRCLE WITH DIRECTORY OR INTERPRETIVE PANEL

FRONT VIEW

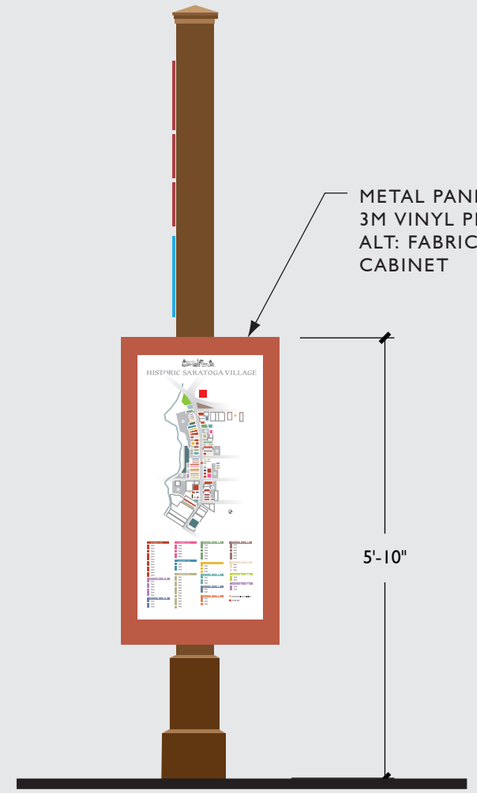

SIDE VIEW

Scale: 1/2"=1'-0"

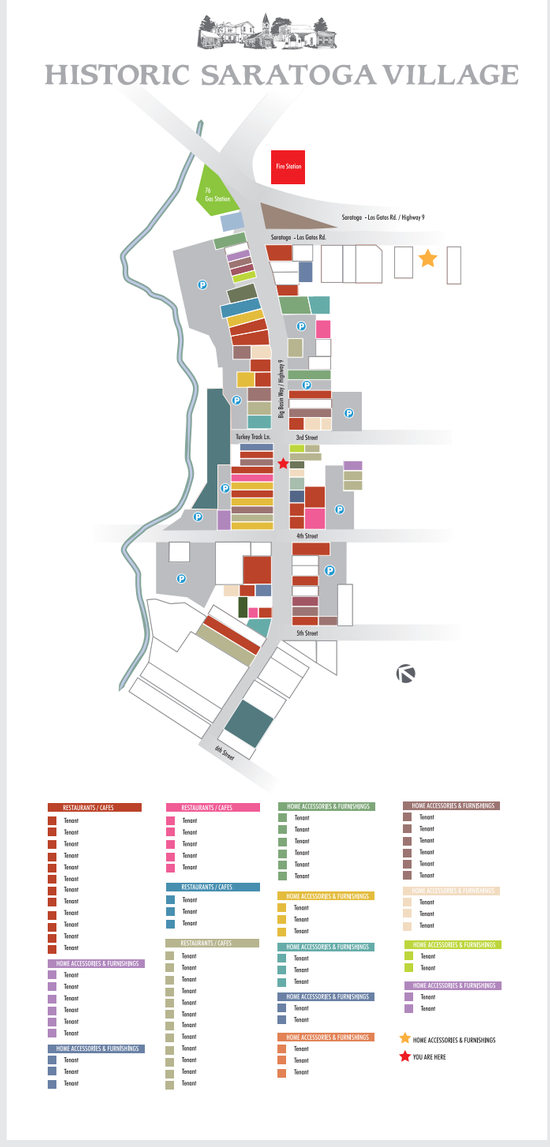

ENLARGED DIRECTORY MAP SAMPLE (DRAFT)

FRONT VIEW (SIDEWALK VIEW)

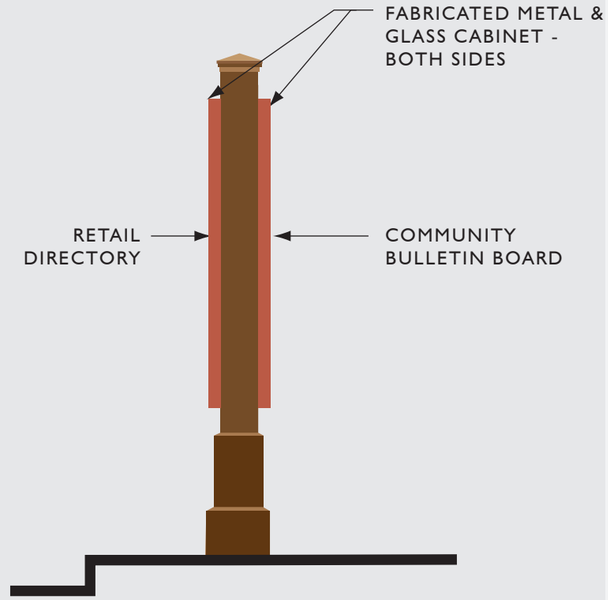

SIDE VIEW (STREET VIEW)

Scale: 1/2"=1'-0"

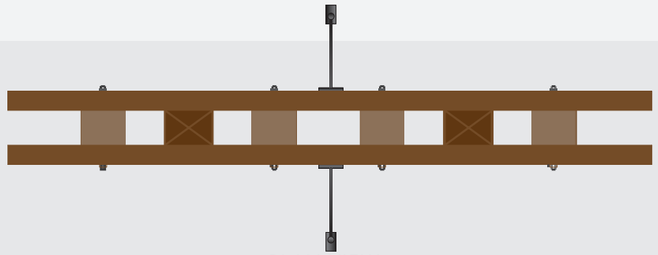

PLAN VIEW

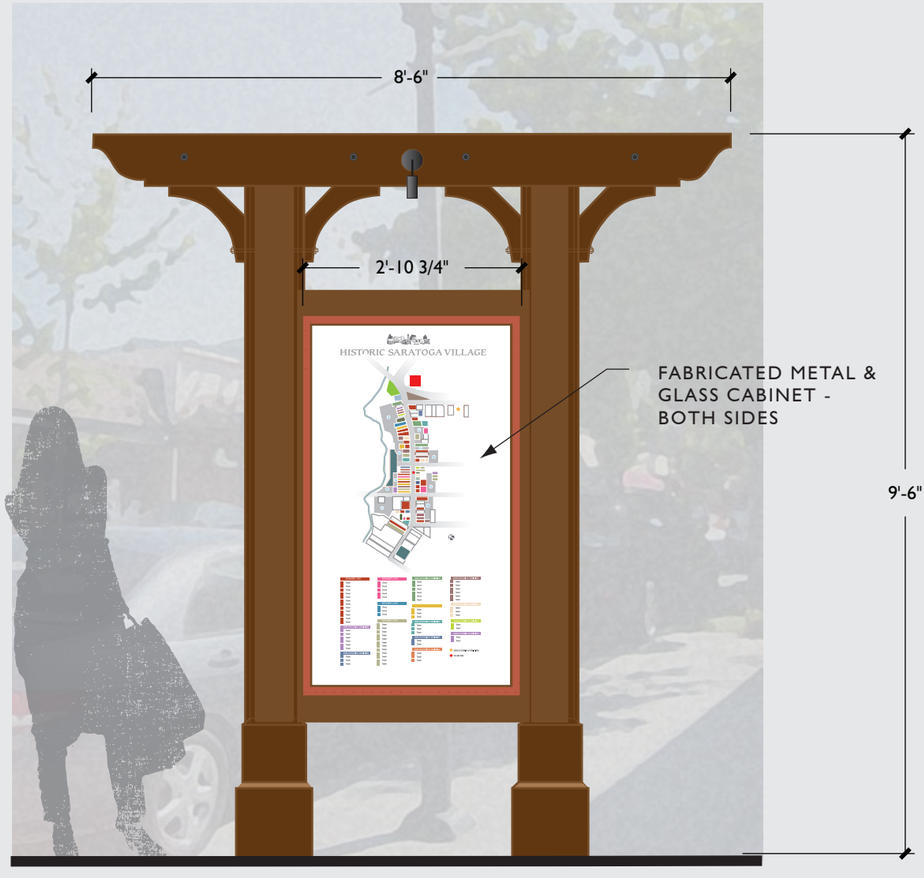

FRONT VIEW

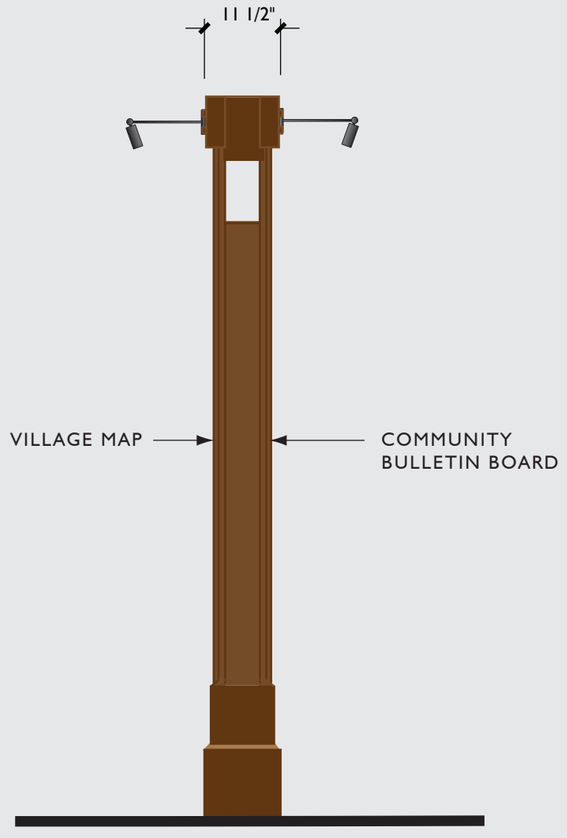

SIDE VIEW

Scale: 1/2"=1'-0"

HISTORIC SARATOGA VILLAGE

HOME ACCESSORIES & FURNISHINGS
Tenant
Tenant
Tenant
Tenant
Tenant
Tenant

HOME ACCESSORIES & FURNISHINGS
Tenant
Tenant
Tenant

HOME ACCESSORIES & FURNISHINGS
Tenant
Tenant

HOME ACCESSORIES & FURNISHINGS
Tenant
Tenant

HOME ACCESSORIES & FURNISHINGS
YOU ARE HERE

HOME ACCESSORIES & FURNISHINGS
Tenant
Tenant
Tenant
Tenant
Tenant
Tenant

HOME ACCESSORIES & FURNISHINGS
Tenant
Tenant
Tenant

HOME ACCESSORIES & FURNISHINGS
Tenant
Tenant
Tenant

HOME ACCESSORIES & FURNISHINGS
Tenant
Tenant

HOME ACCESSORIES & FURNISHINGS
Tenant
Tenant
Tenant

RESTAURANTS / CAFES
Tenant
Tenant
Tenant
Tenant
Tenant

RESTAURANTS / CAFES
Tenant
Tenant
Tenant

RESTAURANTS / CAFES
Tenant
Tenant
Tenant
Tenant
Tenant
Tenant
Tenant
Tenant
Tenant
Tenant
Tenant
Tenant

RESTAURANTS / CAFES
Tenant
Tenant
Tenant
Tenant
Tenant
Tenant
Tenant
Tenant
Tenant
Tenant
Tenant
Tenant

HOME ACCESSORIES & FURNISHINGS
Tenant
Tenant
Tenant
Tenant
Tenant
Tenant

HOME ACCESSORIES & FURNISHINGS
Tenant
Tenant
Tenant

DRAFT - FOR REVIEW PURPOSES ONLY